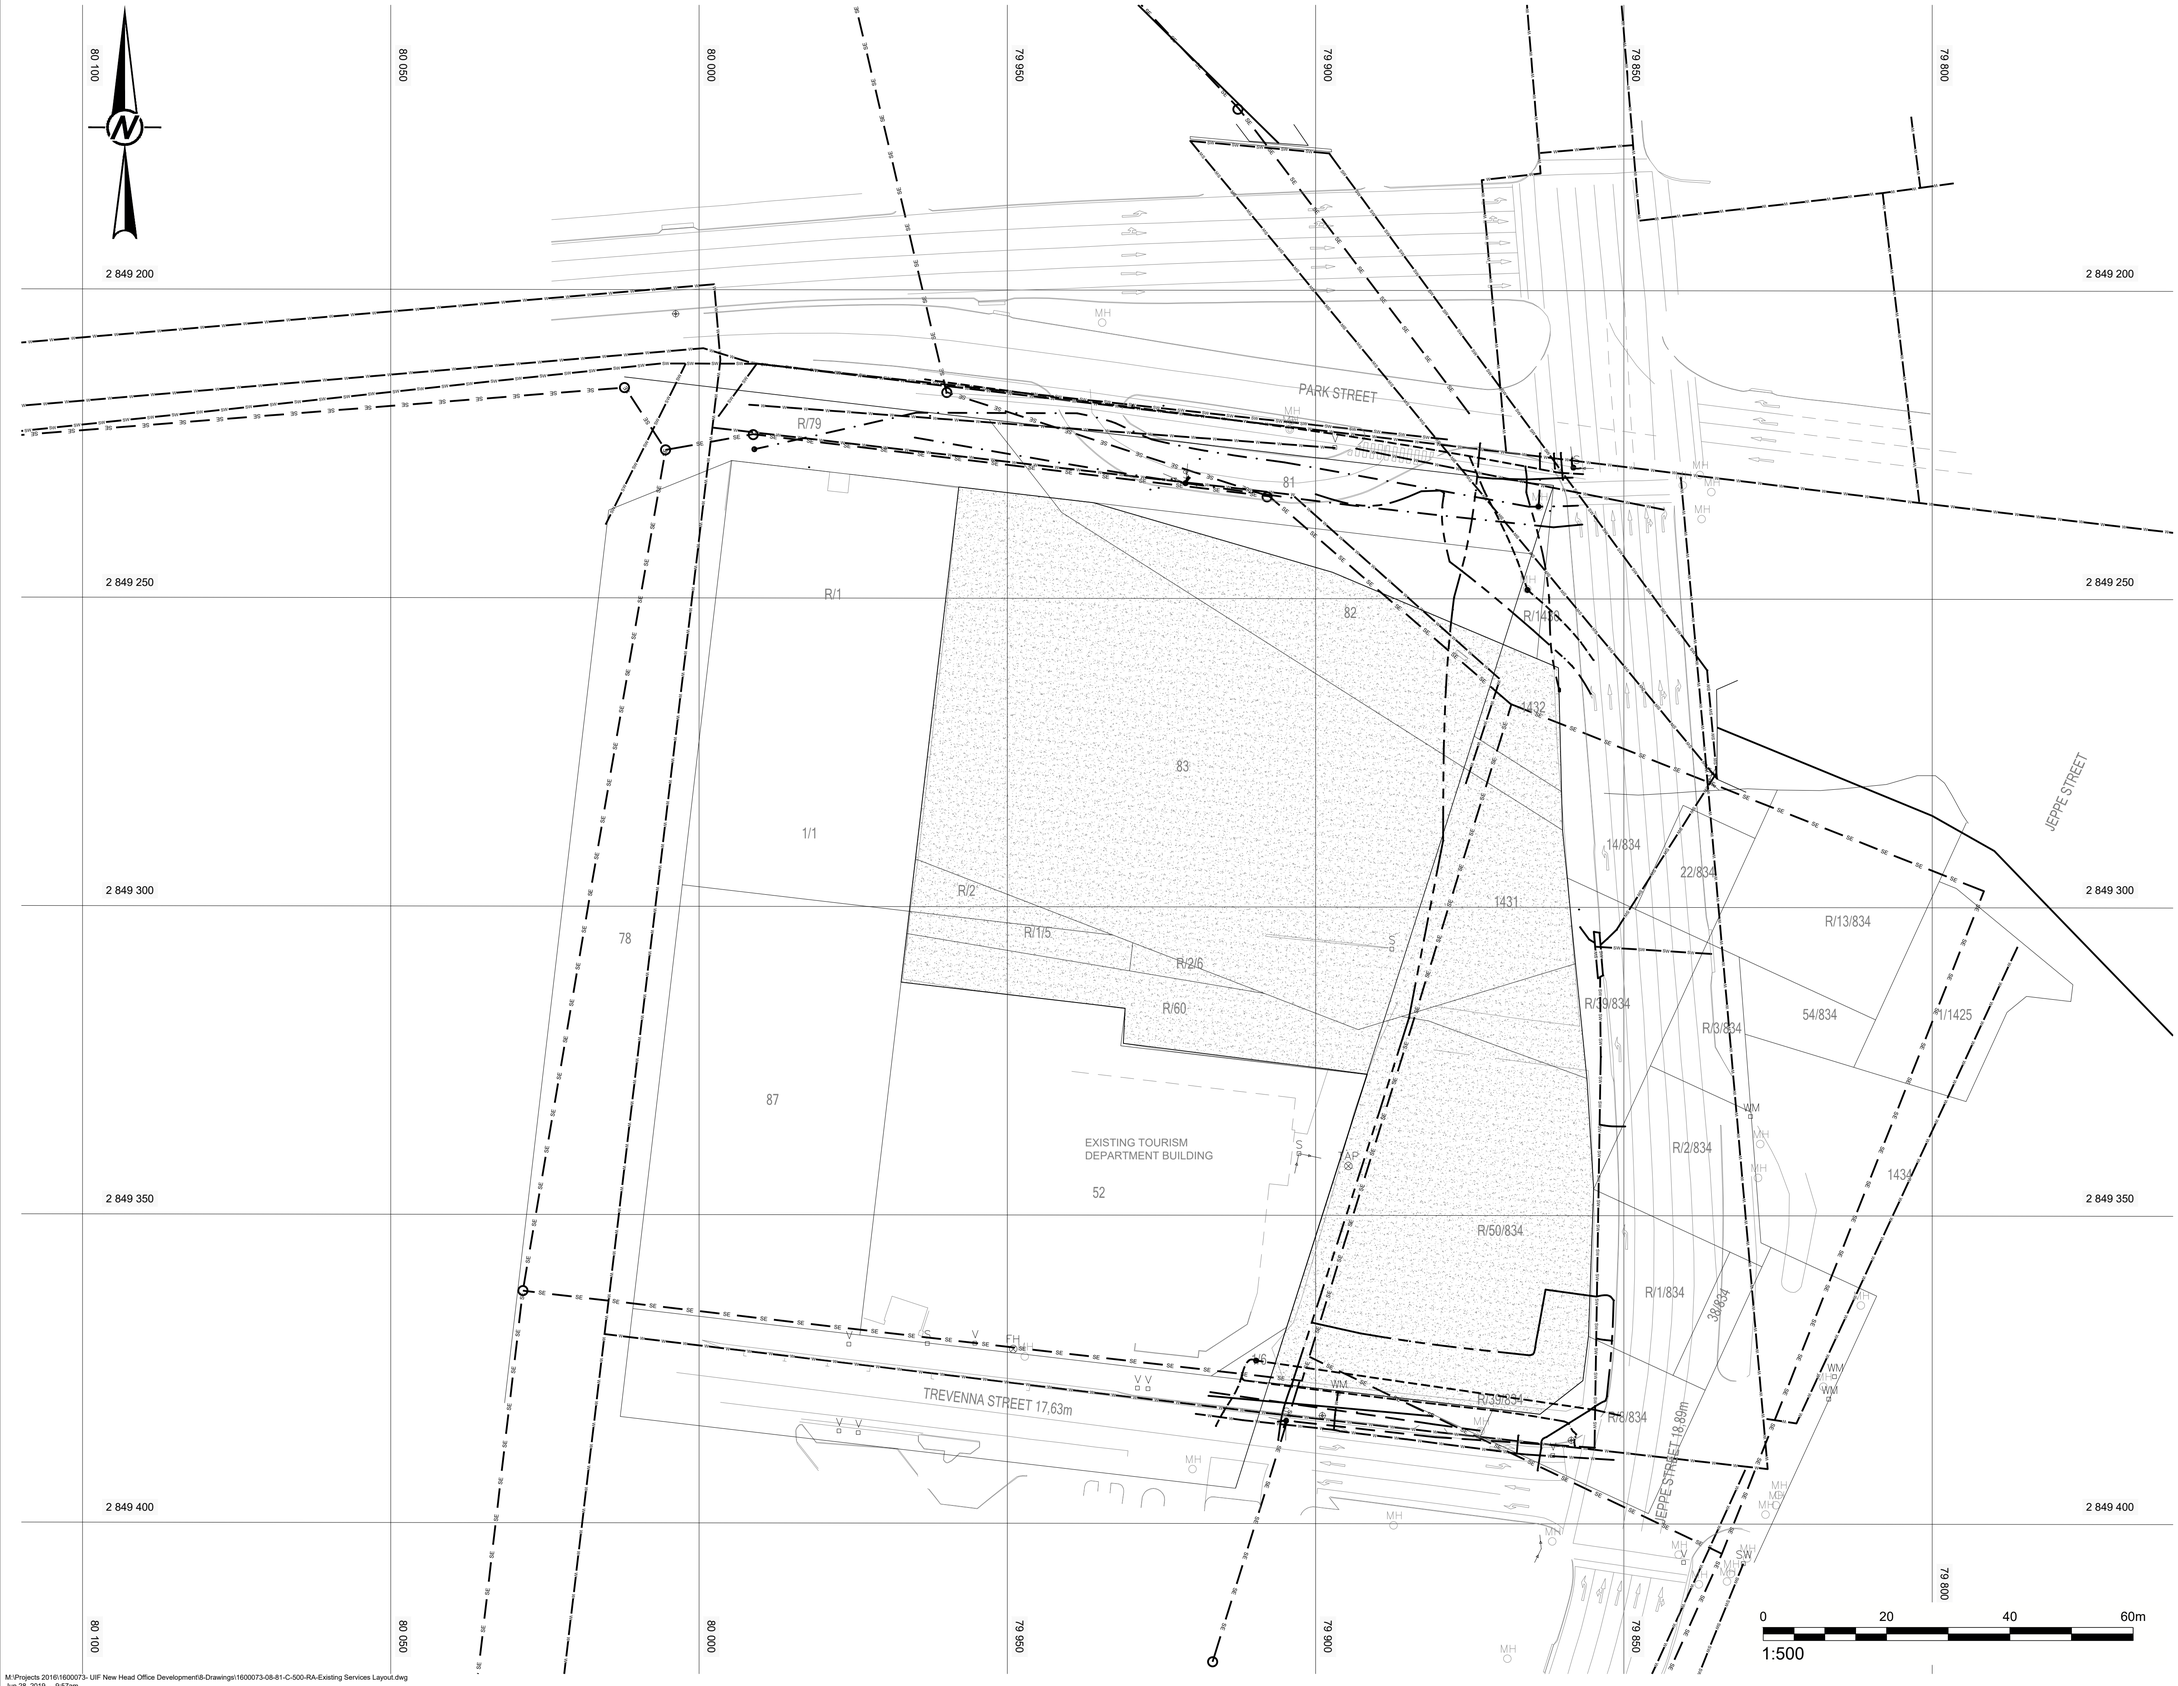

LEGEND : EXISTING SERVICES

- WATER
- STORMWATER
- SEWER
- WATERCOURSE
- FIBER OPTICS
- ELECTRICITY
- TELKOM
- UNKNOWN SERVICE

LEGEND : FROM NEW SURVEY INFORMATION
(TO BE CONFIRMED DURING CONSTRUCTION)

S SW V WM FH TAP MH

NOTES:

1. ALL CONSTRUCTION TO BE IN ACCORDANCE WITH THE RELEVANT SECTIONS OF SANS 1200, STANDARDISED SPECIFICATIONS FOR CIVIL ENGINEERING CONSTRUCTION.
2. THE POSITIONS & LEVELS OF EXISTING SERVICES ARE APPROXIMATE AND ARE TO BE VERIFIED ON SITE BY THE CONTRACTOR PRIOR TO COMMENCEMENT OF PROPOSED CONSTRUCTION.
3. THE CONTRACTOR IS TO NOTIFY THE ENGINEER OF ANY DISCREPANCIES PRIOR TO COMMENCEMENT OF PROPOSED CONSTRUCTION.
4. A SITE INSPECTION IS TO BE ARRANGED WITH THE RELEVANT SERVICE PROVIDERS, POINTING OUT THE EXTENT OF THE WORKS, TO ENSURE THAT ALL SERVICES ARE ACCOUNTED FOR PRIOR TO THE COMMENCEMENT OF PROPOSED CONSTRUCTION.
5. CONTRACTOR TO LIAISE WITH CITY OF TSHWANE W.R.T. THE REINSTATEMENT OF ROAD SURFACING AND SIDEWALKS.
6. THIS LAYOUT DRAWING IS TO BE READ IN CONJUNCTION WITH THE CITY OF TSHWANE'S STANDARD DETAILS DRAWINGS AS PROVIDED BY THE ENGINEER.

FOR TENDER

HARTEBEESHOEK 1994 / LO 29

No.	DESCRIPTION / REVISIONS	DATE
A	ISSUED FOR TENDER PURPOSES	2019-06-28

PUBLIC INVESTMENT CORPORATION

NAKO ILISO

HEAD OFFICE
203 Witch Hazel Avenue, Highveld Technopark , Centurion,0157, South Africa
P.O. Box 68735, Highveld, 0169, South Africa
Tel: +27 (0)12 665 0900 / Fax: +27 (0)12 665 1886

www.nakogroup.com

COMPUTER FILE NAME: R:\.....

DATE DATUM	2018-10-15	CLIENT	
SCALE SKAAL	1:500		
DESIGNED BY ONTWERP DEUR	ZG	FOR ILISO CONSULTING	
CHECKED BY NAGESIEN DEUR	RN		
DRAWN BY GETEKEN DEUR	ZG	PROJECT ENGINEER	
CHECKED BY NAGESIEN DEUR	RN		
QUALITY CHECKS	CONTENT AND ACCURACY	DESIGN COMPLIANCE	PROJECT COMPLIANCE

PROJECT

SUNNYSIDE OFFICE DEVELOPMENT

TITLE

EXISTING SERVICES LAYOUT

PAPER SIZE	PROJECT NO.	DRWG. NO.	REV.
A1	1600073-08-81-C-500		A

M:\Projects 2016\1600073- UIF New Head Office Development\8-Drawings\1600073-08-81-C-500-RA-Existing Services Layout.dwg
Jun 28, 2019 - 9:57am